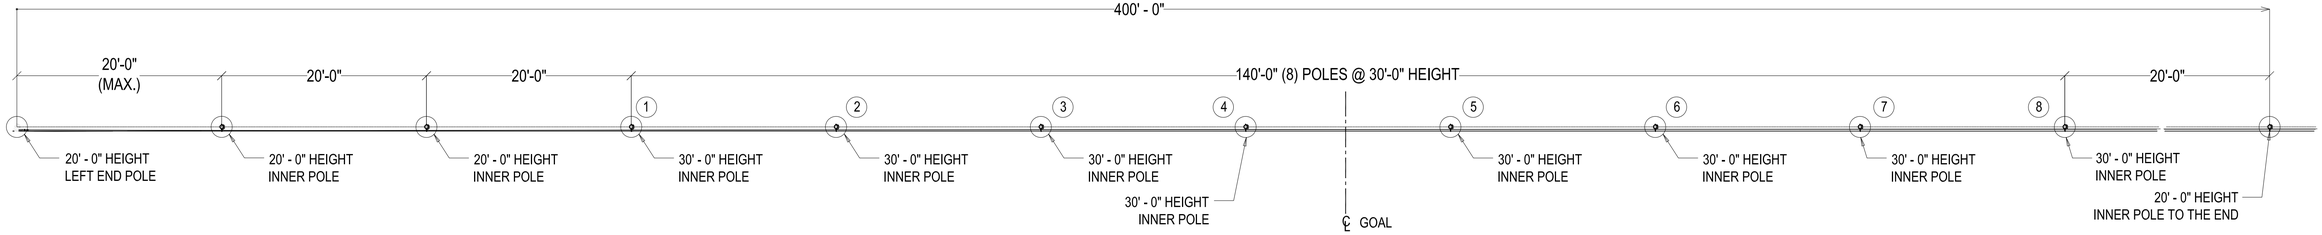

CONCRETE POLE PLACEMENT LAYOUT

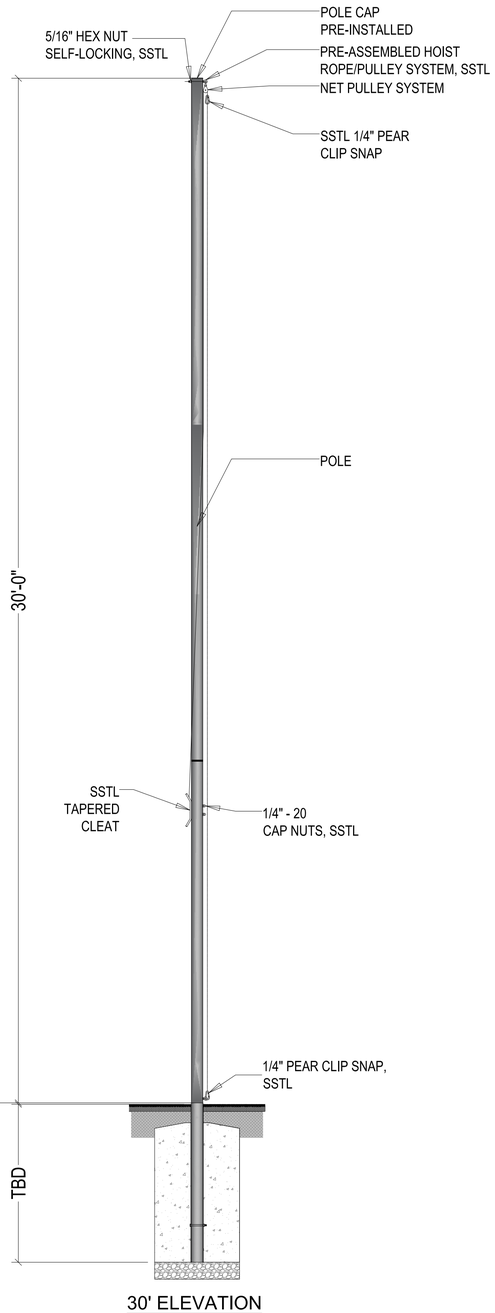

30' ELEVATION

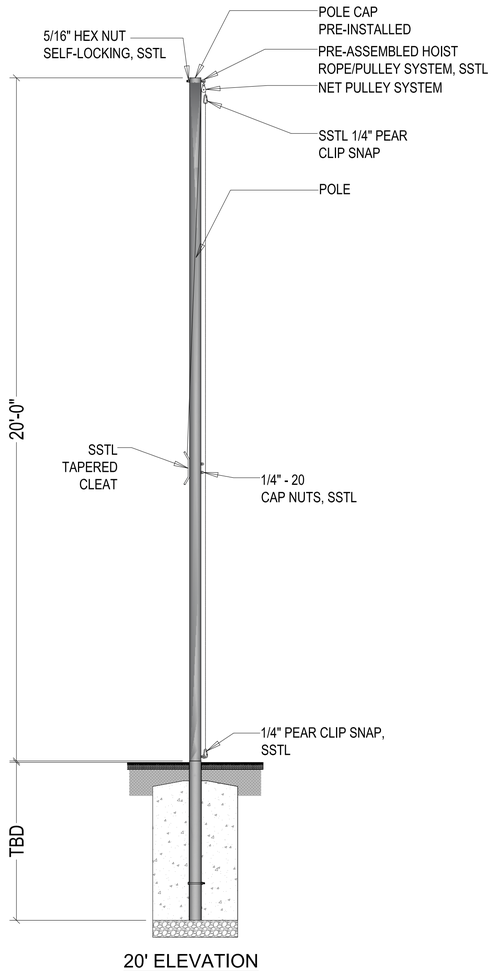

20' ELEVATION

TYPICAL POLE DETAILS

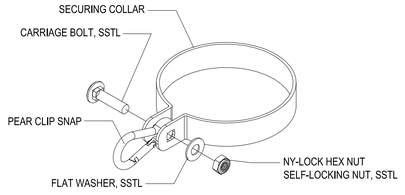

DETAIL - "A" INNER POLE (PEAR-CLIP COLLAR ASSEMBLY)

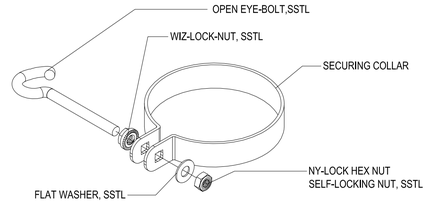

DETAIL - "B" LEFT & RIGHT END POLE (OPEN EYEBOLT COLLAR ASSEMBLY

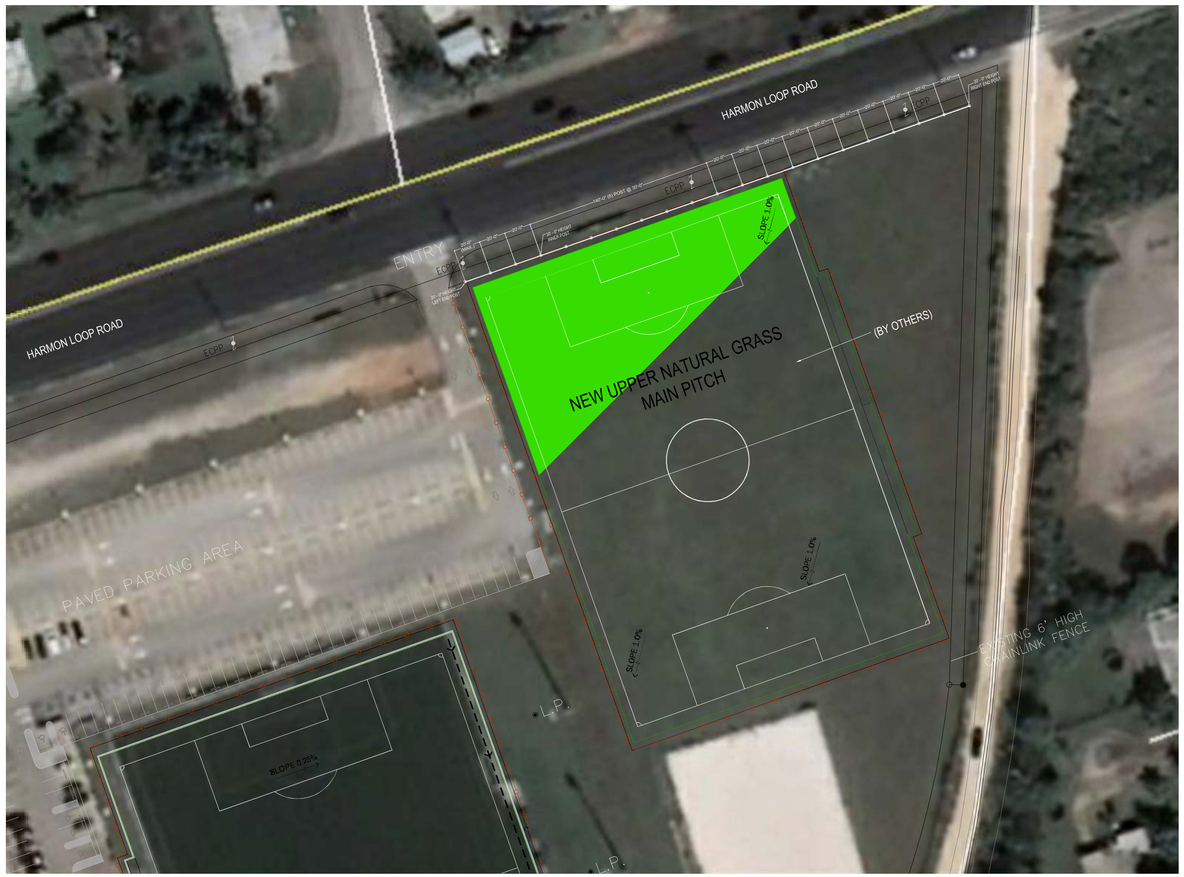

PROJECT LOCATION

AMORIENT
643 CHALAN SAN ANTONIO, STE 114
SUITE 114 TAMUNING GUAM 96913
TEL. (671) 472-3302

PROJECT NAME: JR0214 INSTALL BACKSTOP NETTING AT GFA

PROJECT LOCATION: HARMON, GUAM

SHEET CONTENT: CONCRETE POLE PLACEMENT DETAILS

DRAWING NO.: DWG-1